File: R:\Projects\Harrod The Pelican\Plans\Pelican – Exhibits ONLY 2019-07-10; Plotted: 7/10/2019 3:24 PM by MICHAEL KNIGHT; Saved: 7/10/2019 3:22 PM by MICHAEL

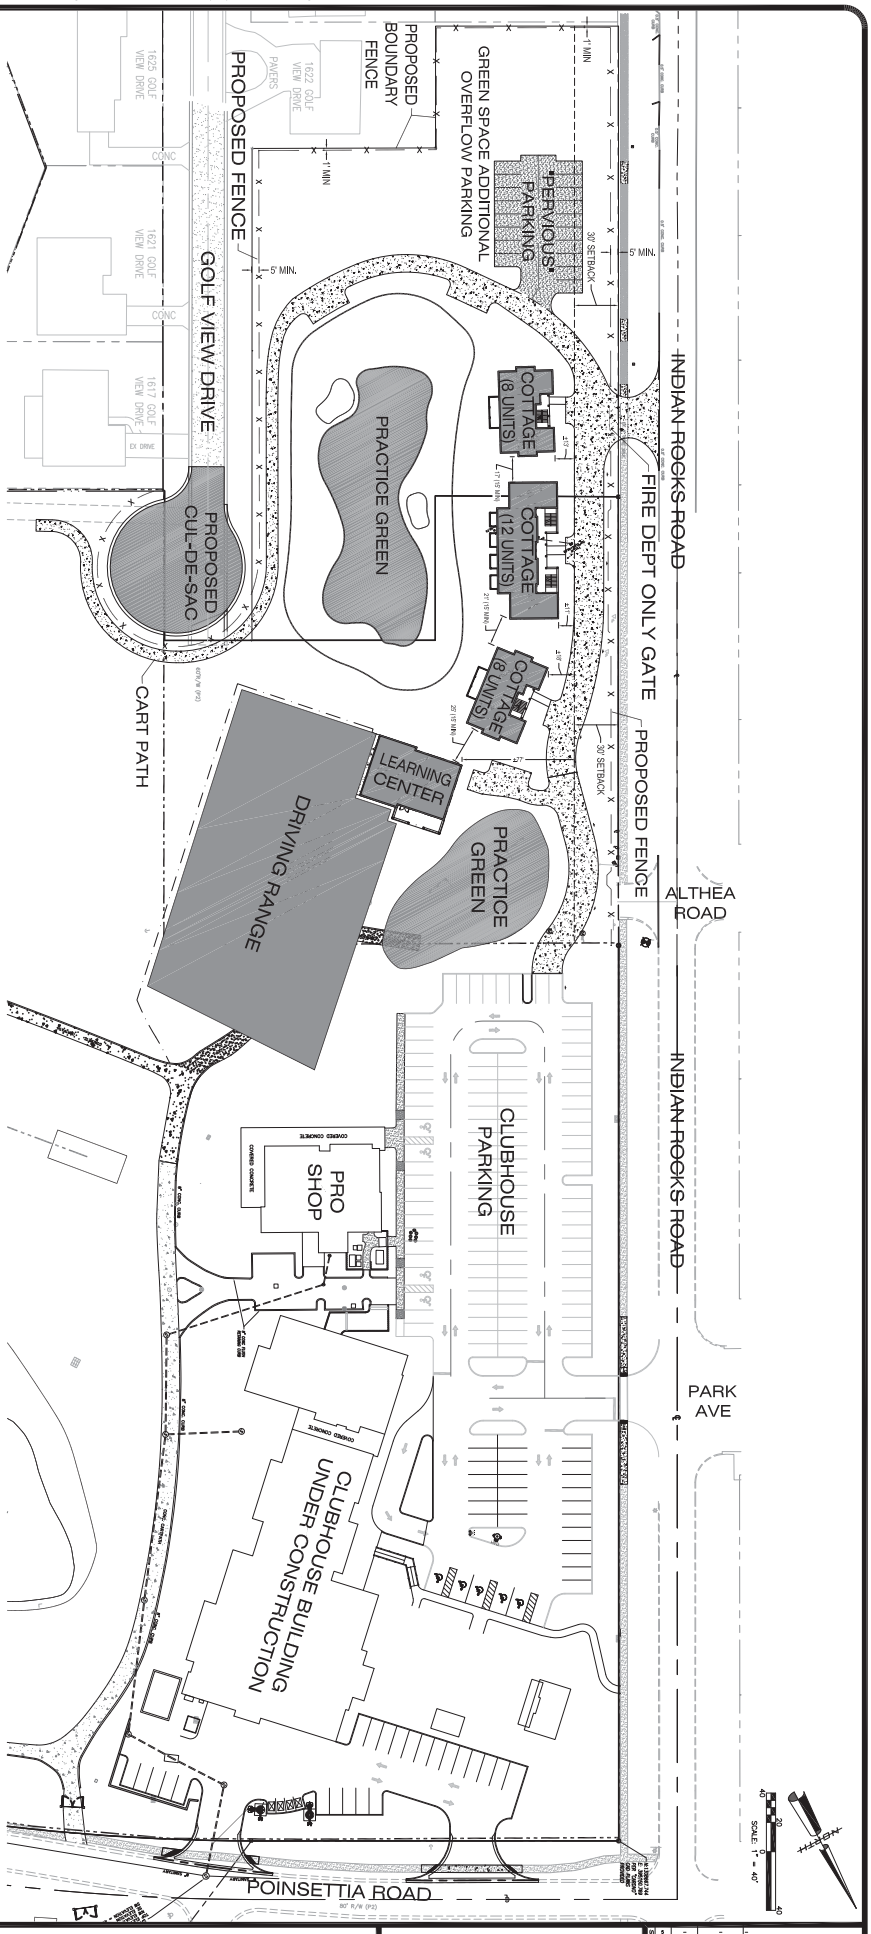

EXHIBIT A

1

AURORA
CIVIL ENGINEERING, INC
610 E. Morgan Street Brandon, FL 33510 (813)643-9907

PELICAN GOLF CLUB

HARROD PROPERTIES, INC.
5550 WEST EXECUTIVE DRIVE – 550
TAMPA, FLORIDA 33609

AMENDED SITE PLAN

NO.	BY	DATE	DESCRIPTION
5	-	-	-
4	-	-	-
3	-	-	-
2	-	-	-
1	MIK	7/3/2019	ADDED REVISED SITE CONDITIONS

DESIGNED BY: MICHAEL KNIGHT
DRAWN BY: MICHAEL KNIGHT
DATE: 5-16-2019
CHECKED BY: CHRIS WEDDLE
APPROVED BY: CHRIS WEDDLE
JOB NO.: 18-174

File: R:\Projects\Harrod The Pelican\Plans\Pelican - Exhibits ONLY 2019-07-03; Plotted: 7/3/2019 3:57 PM by MICHAEL KNIGHT; Saved: 7/3/2019 3:55 PM by MICHAEL

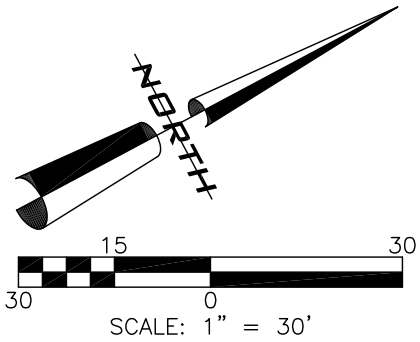

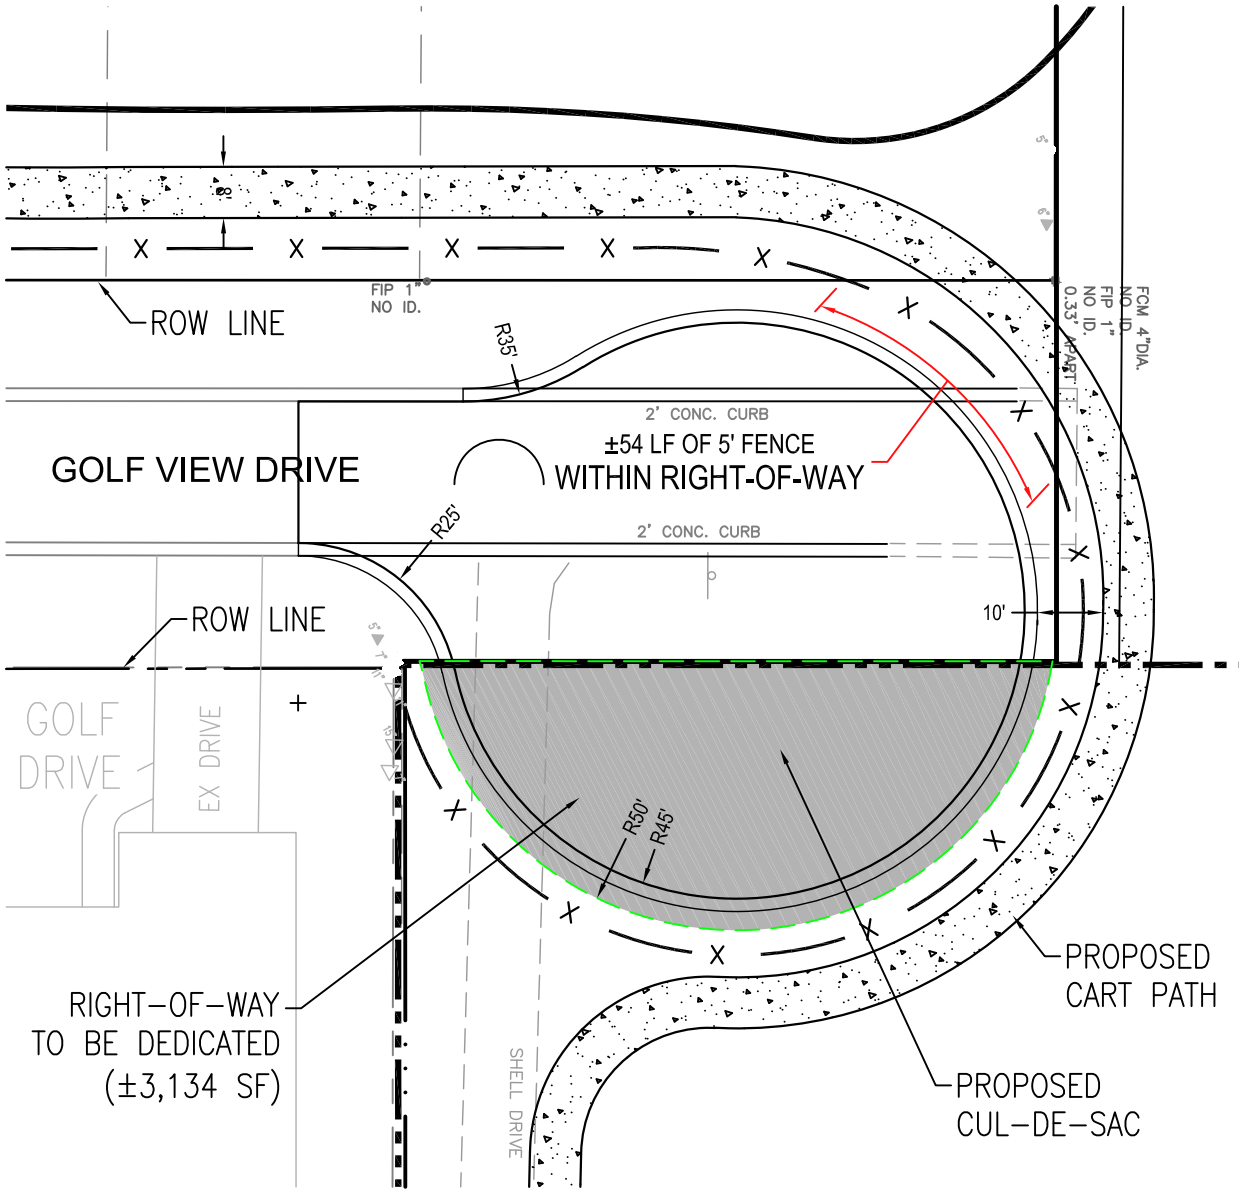

AURORA
CIVIL ENGINEERING, INC
610 E. Morgan Street Brandon, FL 33510 (813)643-9907

PELICAN
GOLF CLUB

DETAILED DRAWING
OF CUL-DE-SAC

EXHIBIT B

File: R:\Projects\Harrod The Pelican\Plans\Pelican – Exhibits ONLY 2019-07-03; Plotted: 7/3/2019 4:11 PM by MICHAEL KNIGHT; Saved: 7/3/2019 4:10 PM by MICHAEL

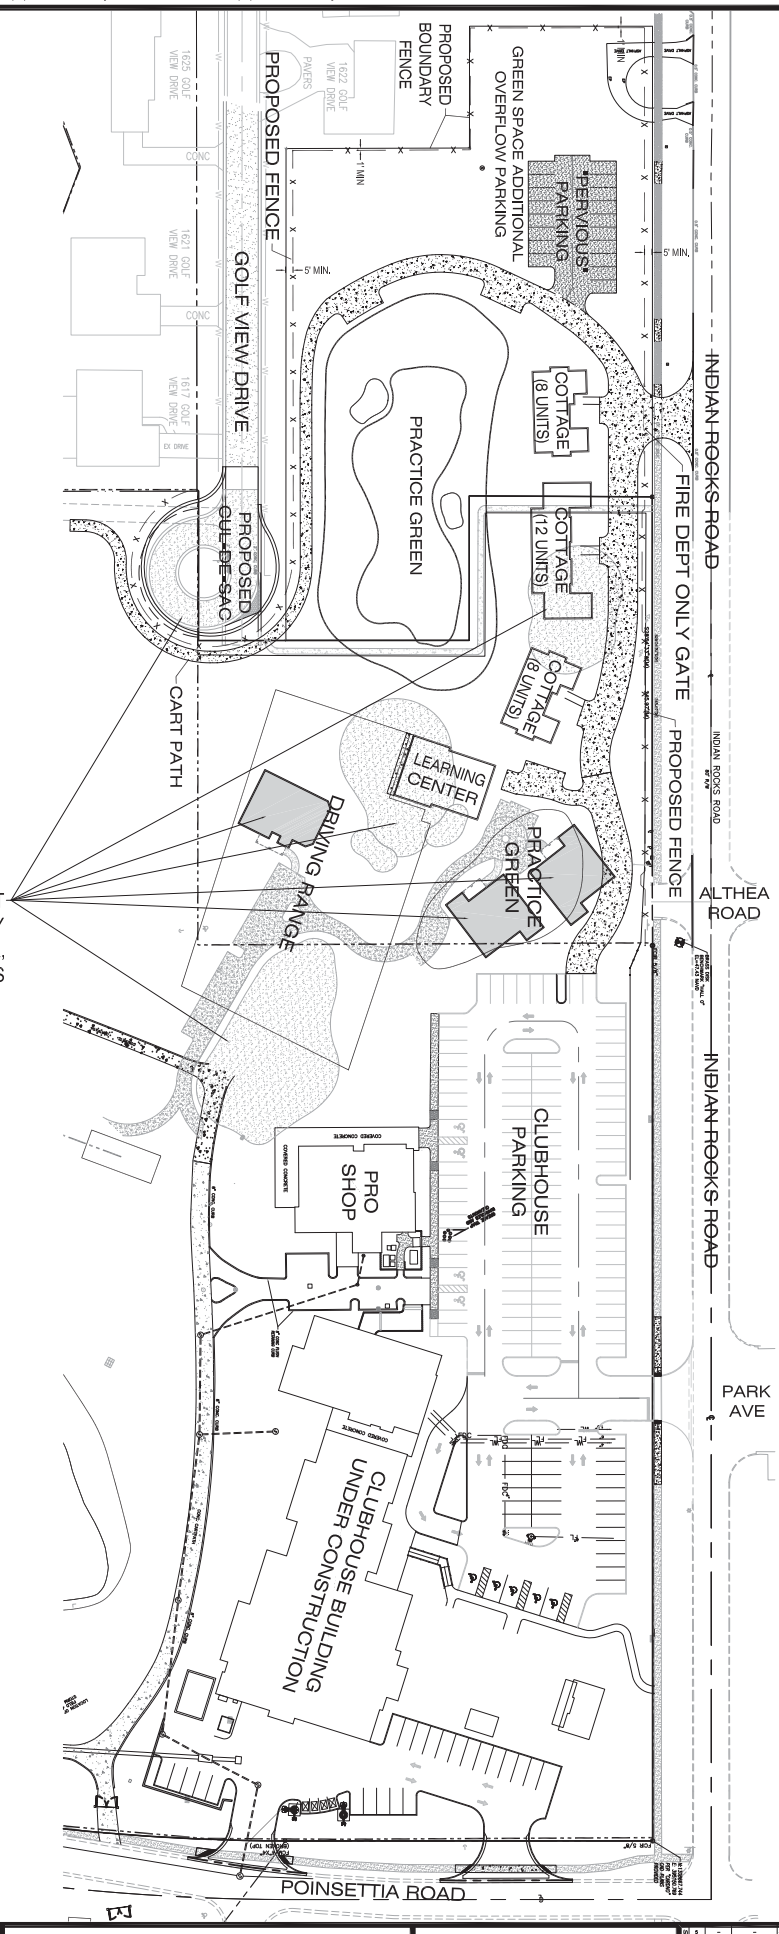

NOTE: THE SHADED AREAS REPRESENT THE LOCATIONS OF THE PREVIOUSLY APPROVED COTTAGES, LEARNING CENTER, CUL-DE-SAC & GOLF COURSE AMENITIES

EXHIBIT E

1

AURORA
CIVIL ENGINEERING, INC
610 E. Morgan Street Brandon, FL 33510 (813)643-9907

PELICAN GOLF CLUB

HARROD PROPERTIES, INC.
5550 WEST EXECUTIVE DRIVE – 550
TAMPA, FLORIDA 33609

OVERALL COMPARISON OF APPROVED SITE PLAN TO AMENDED SITE PLAN

NO.	BY	DATE	DESCRIPTION
0	-	-	-
1	-	-	-
2	-	-	-
3	-	-	-
4	MIK	7/3/2019	ADDED REVISED SITE CONDITIONS

DESIGNED BY: MICHAEL KNIGHT
DRAWN BY: MICHAEL KNIGHT
DATE: 5-16-2019
CHECKED BY: CHRIS WEDDLE
APPROVED BY: CHRIS WEDDLE
JOB NO. 18-174

File: R:\Projects\Harrod The Pelican\Plans\Pelican - Exhibits ONLY 2019-07-10; Plotted: 7/11/2019 9:04 AM by MICHAEL KNIGHT; Saved: 7/11/2019 8:59 AM by MICHAEL

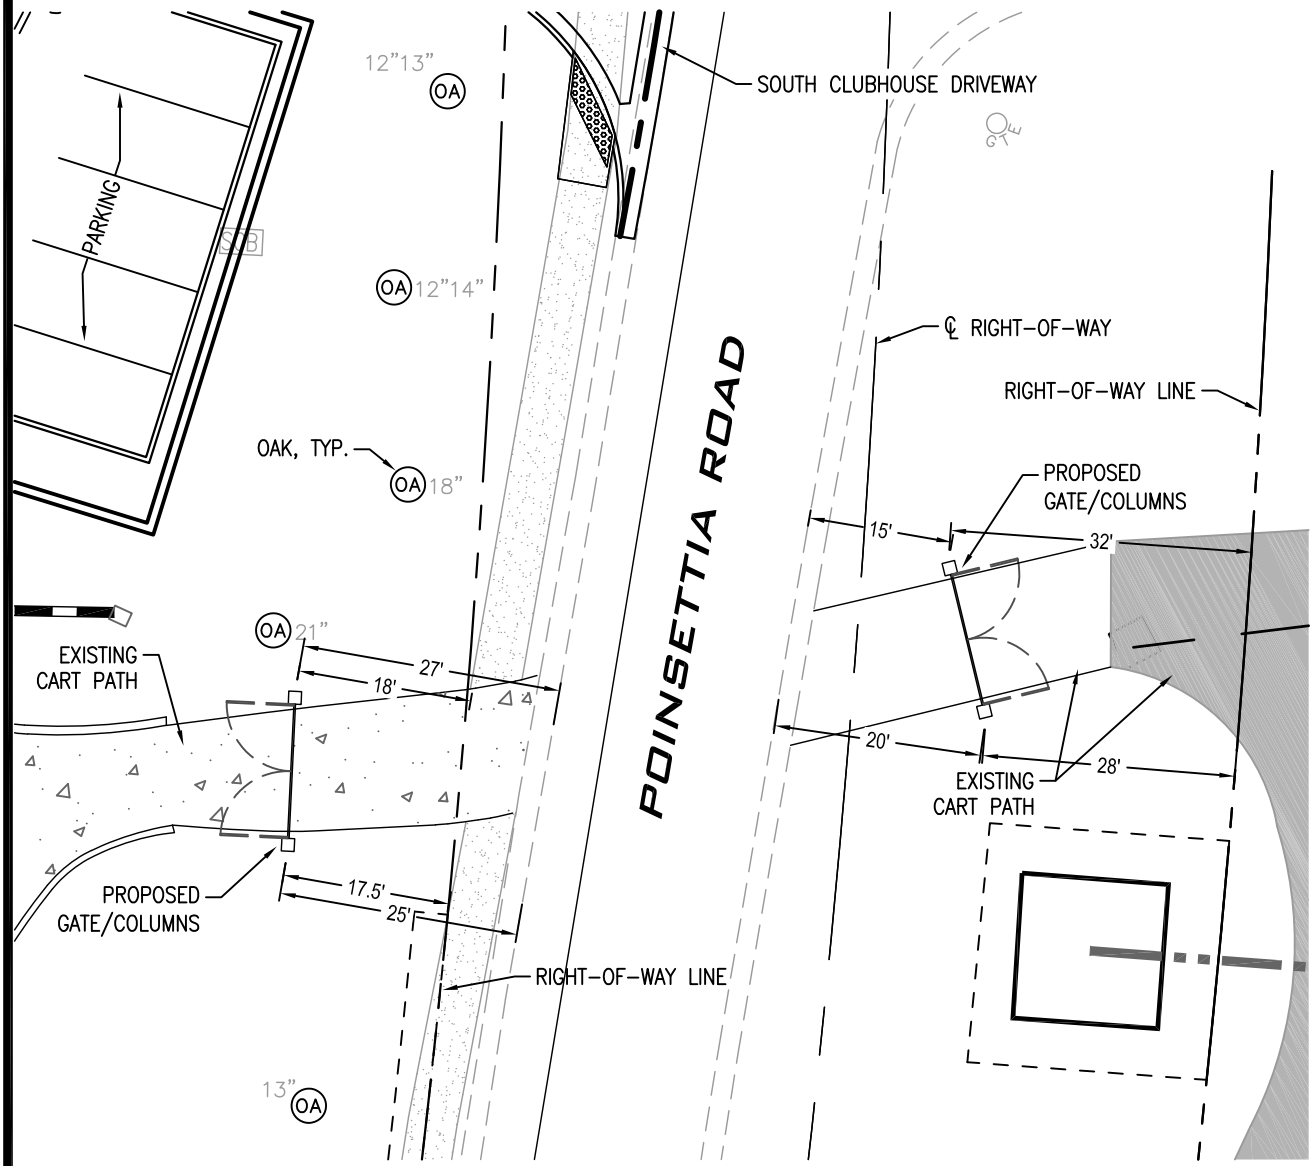

AURORA
CIVIL ENGINEERING, INC
610 E. Morgan Street Brandon, FL 33510 (813)643-9907

PELICAN GOLF CLUB

PROPOSED GATE/COLUMNS ON POINSETTIA ROAD

EXHIBIT F

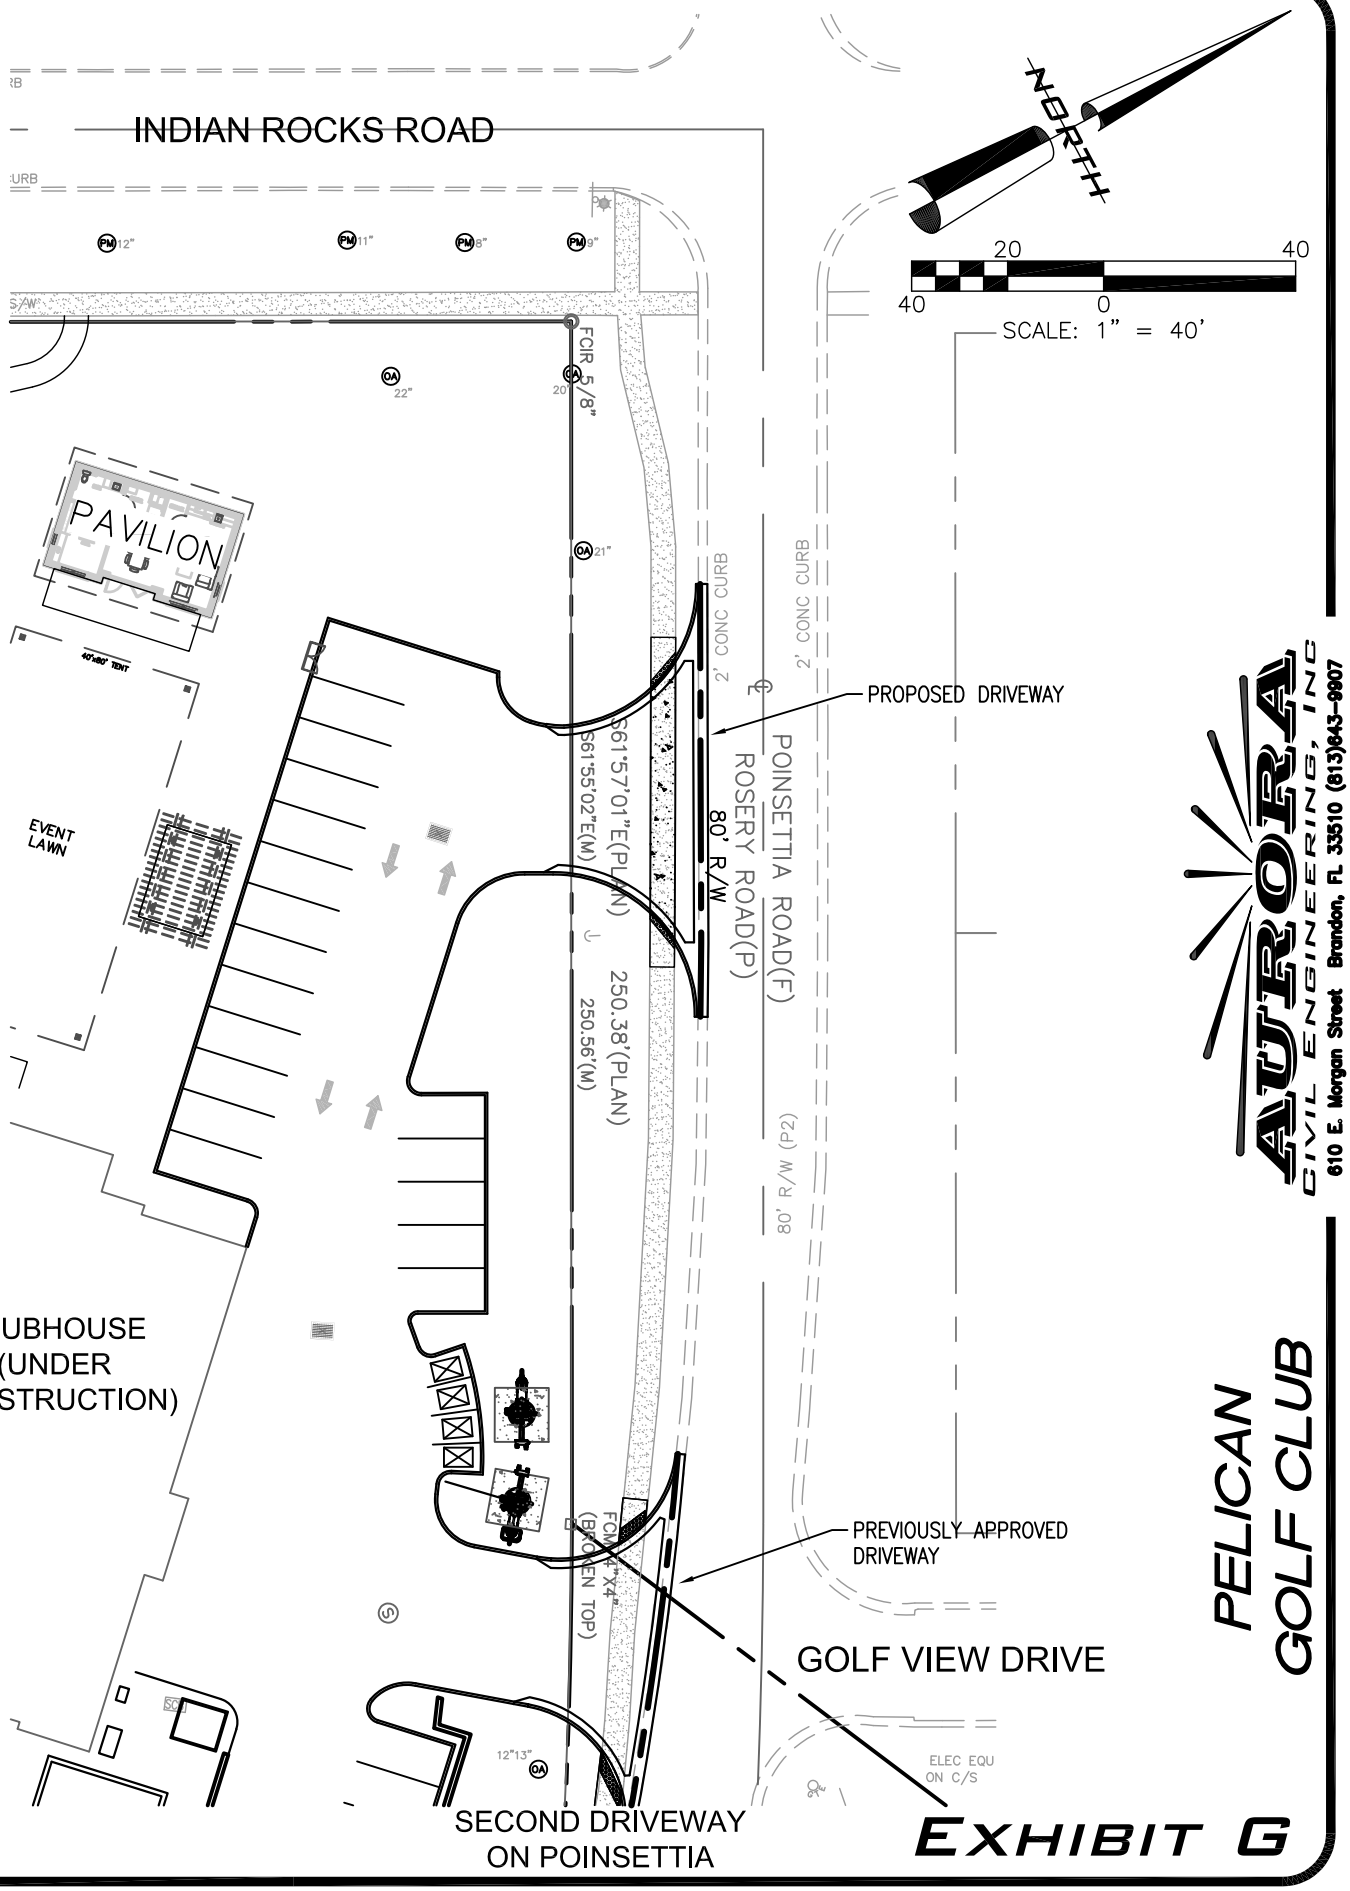

File: R:\Projects\Harrod The Pelican\Plans\Pelican – Villa; Plotted: 5/17/2019 4:09 PM by MICHAEL KNIGHT; Saved: 5/17/2019 3:59 PM by MICHAEL

File: R:\Projects\Harrod The Pelican\Plans\Pelican – Performance; Plotted: 7/10/2019 10:47 AM by MICHAEL KNIGHT; Saved: 7/10/2019 10:46 AM by MICHAEL

EXHIBIT H

AURORA CIVIL ENGINEERING, INC 610 E. Morgan Street Brandon, FL 33510 (813)643-9907	PELICAN GOLF CLUB HARROD PROPERTIES, INC. 5550 WEST EXECUTIVE DRIVE – 550 TAMPA, FLORIDA 33609	DRAINAGE EXHIBIT

NO.	BY	DATE	DESCRIPTION
5	-	-	-
4	-	-	-
3	-	-	-
2	-	-	-
1	-	-	-

DESIGNED BY: CHRIS WEDDLE
DRAWN BY: MICHAEL KNIGHT
DATE: 7-8-2019
CHECKED BY: CHRIS WEDDLE
APPROVED BY: CHRIS WEDDLE
JOB NO. 18-174

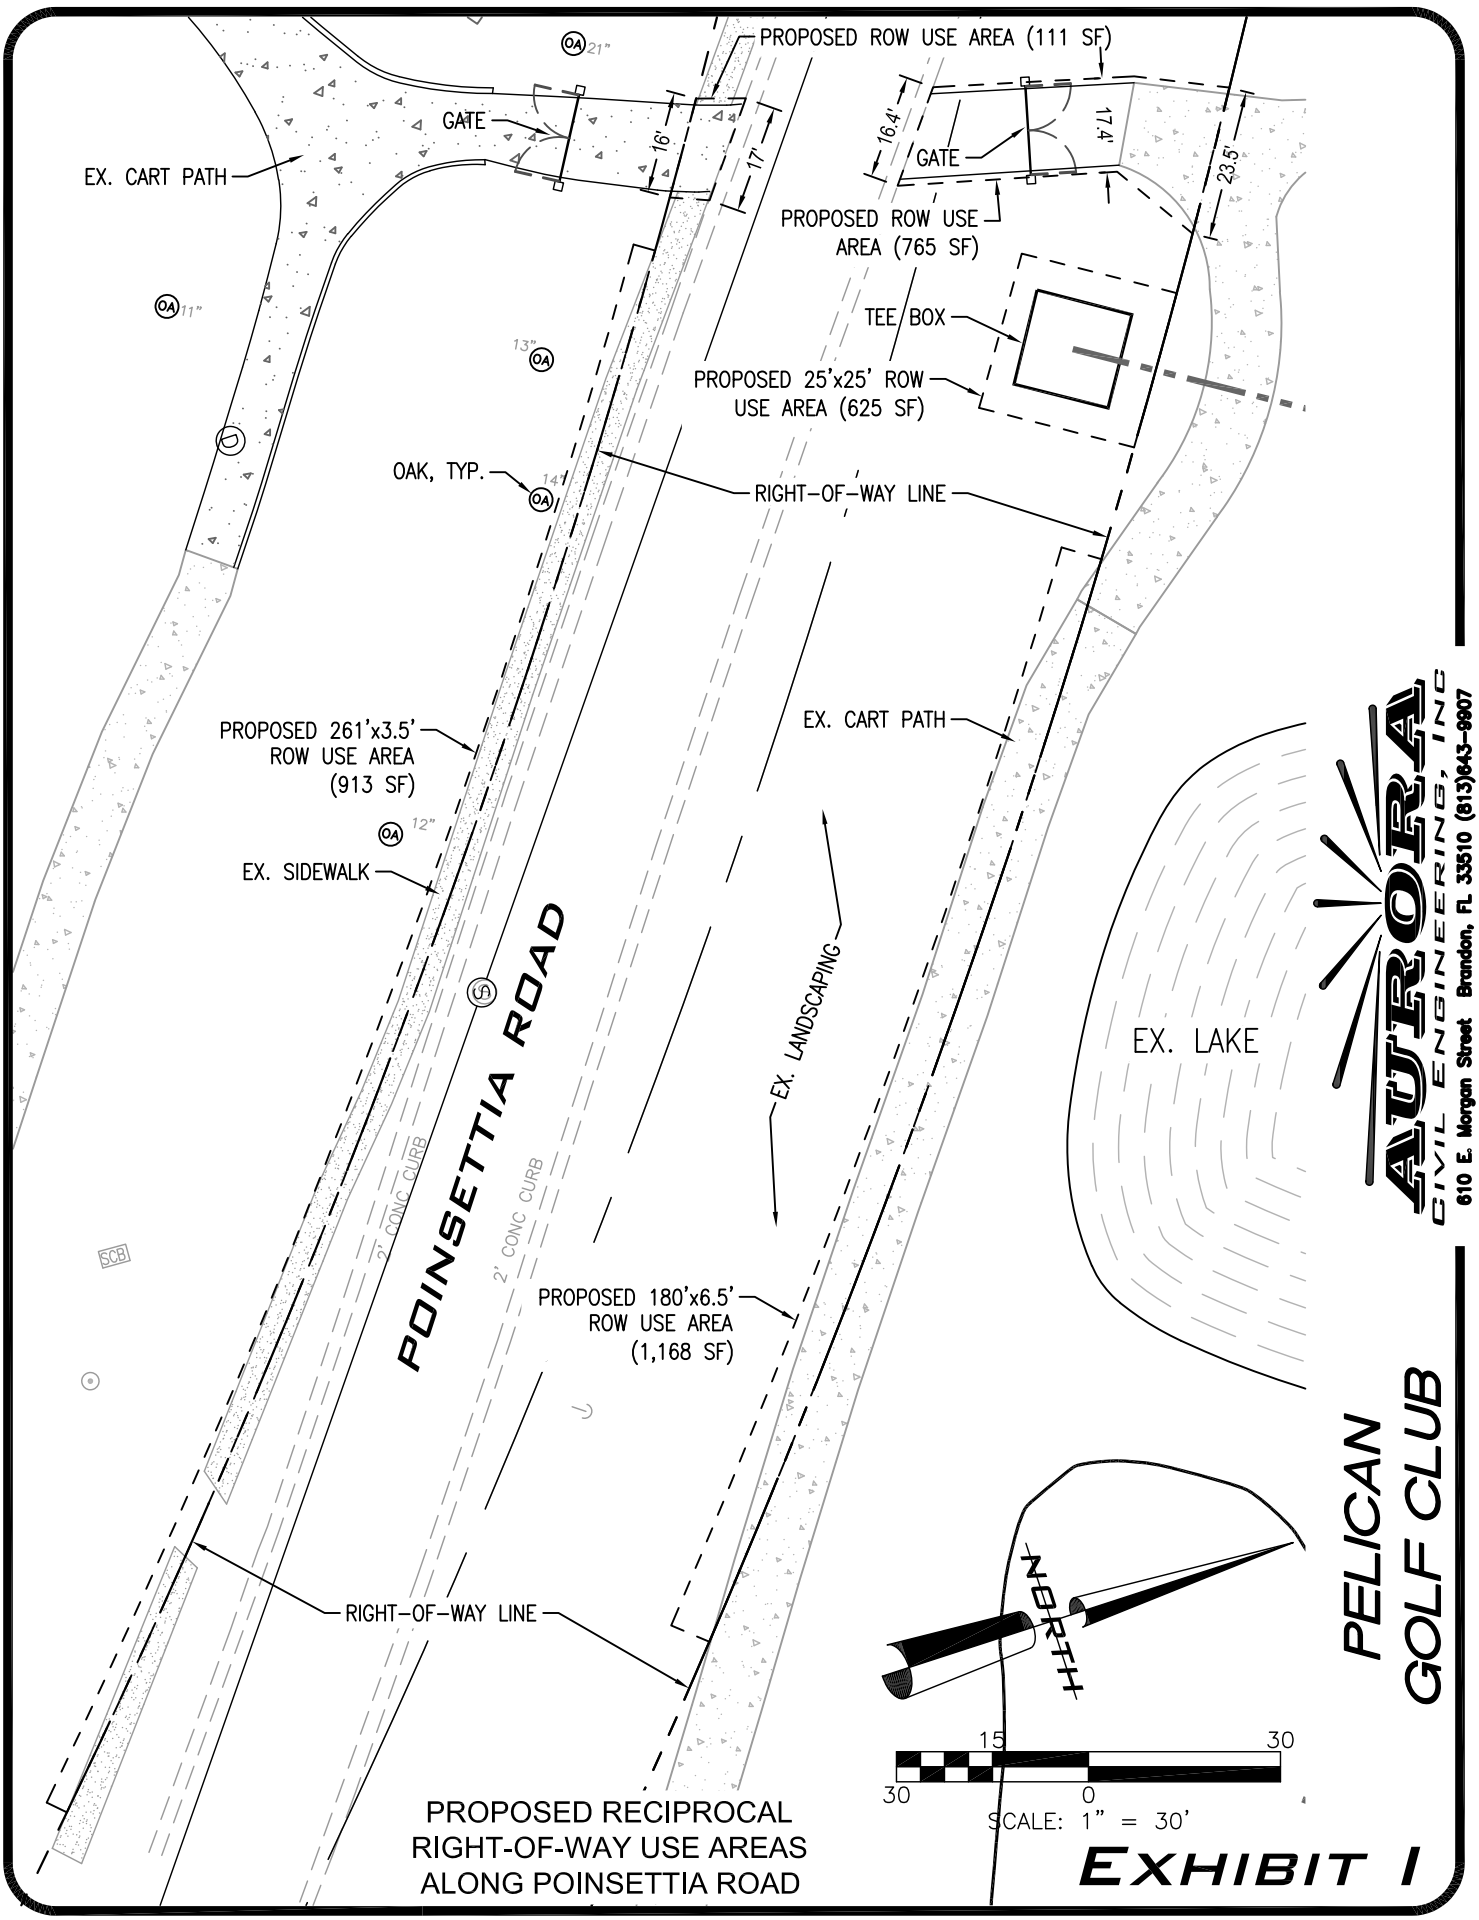

PROPOSED RECIPROCAL RIGHT-OF-WAY USE AREAS ALONG POINSETTIA ROAD

PELICAN GOLF CLUB

EXHIBIT I

AURORA CIVIL ENGINEERING, INC
610 E. Morgan Street Brandon, FL 33510 (813)643-9907

File: R:\Projects\Harrod The Pelican\Plans\Pelican - Exhibits ONLY 2019-07-10; Plotted: 7/11/2019 10:28 AM by MICHAEL KNIGHT; Saved: 7/11/2019 10:24 AM by MICHAEL