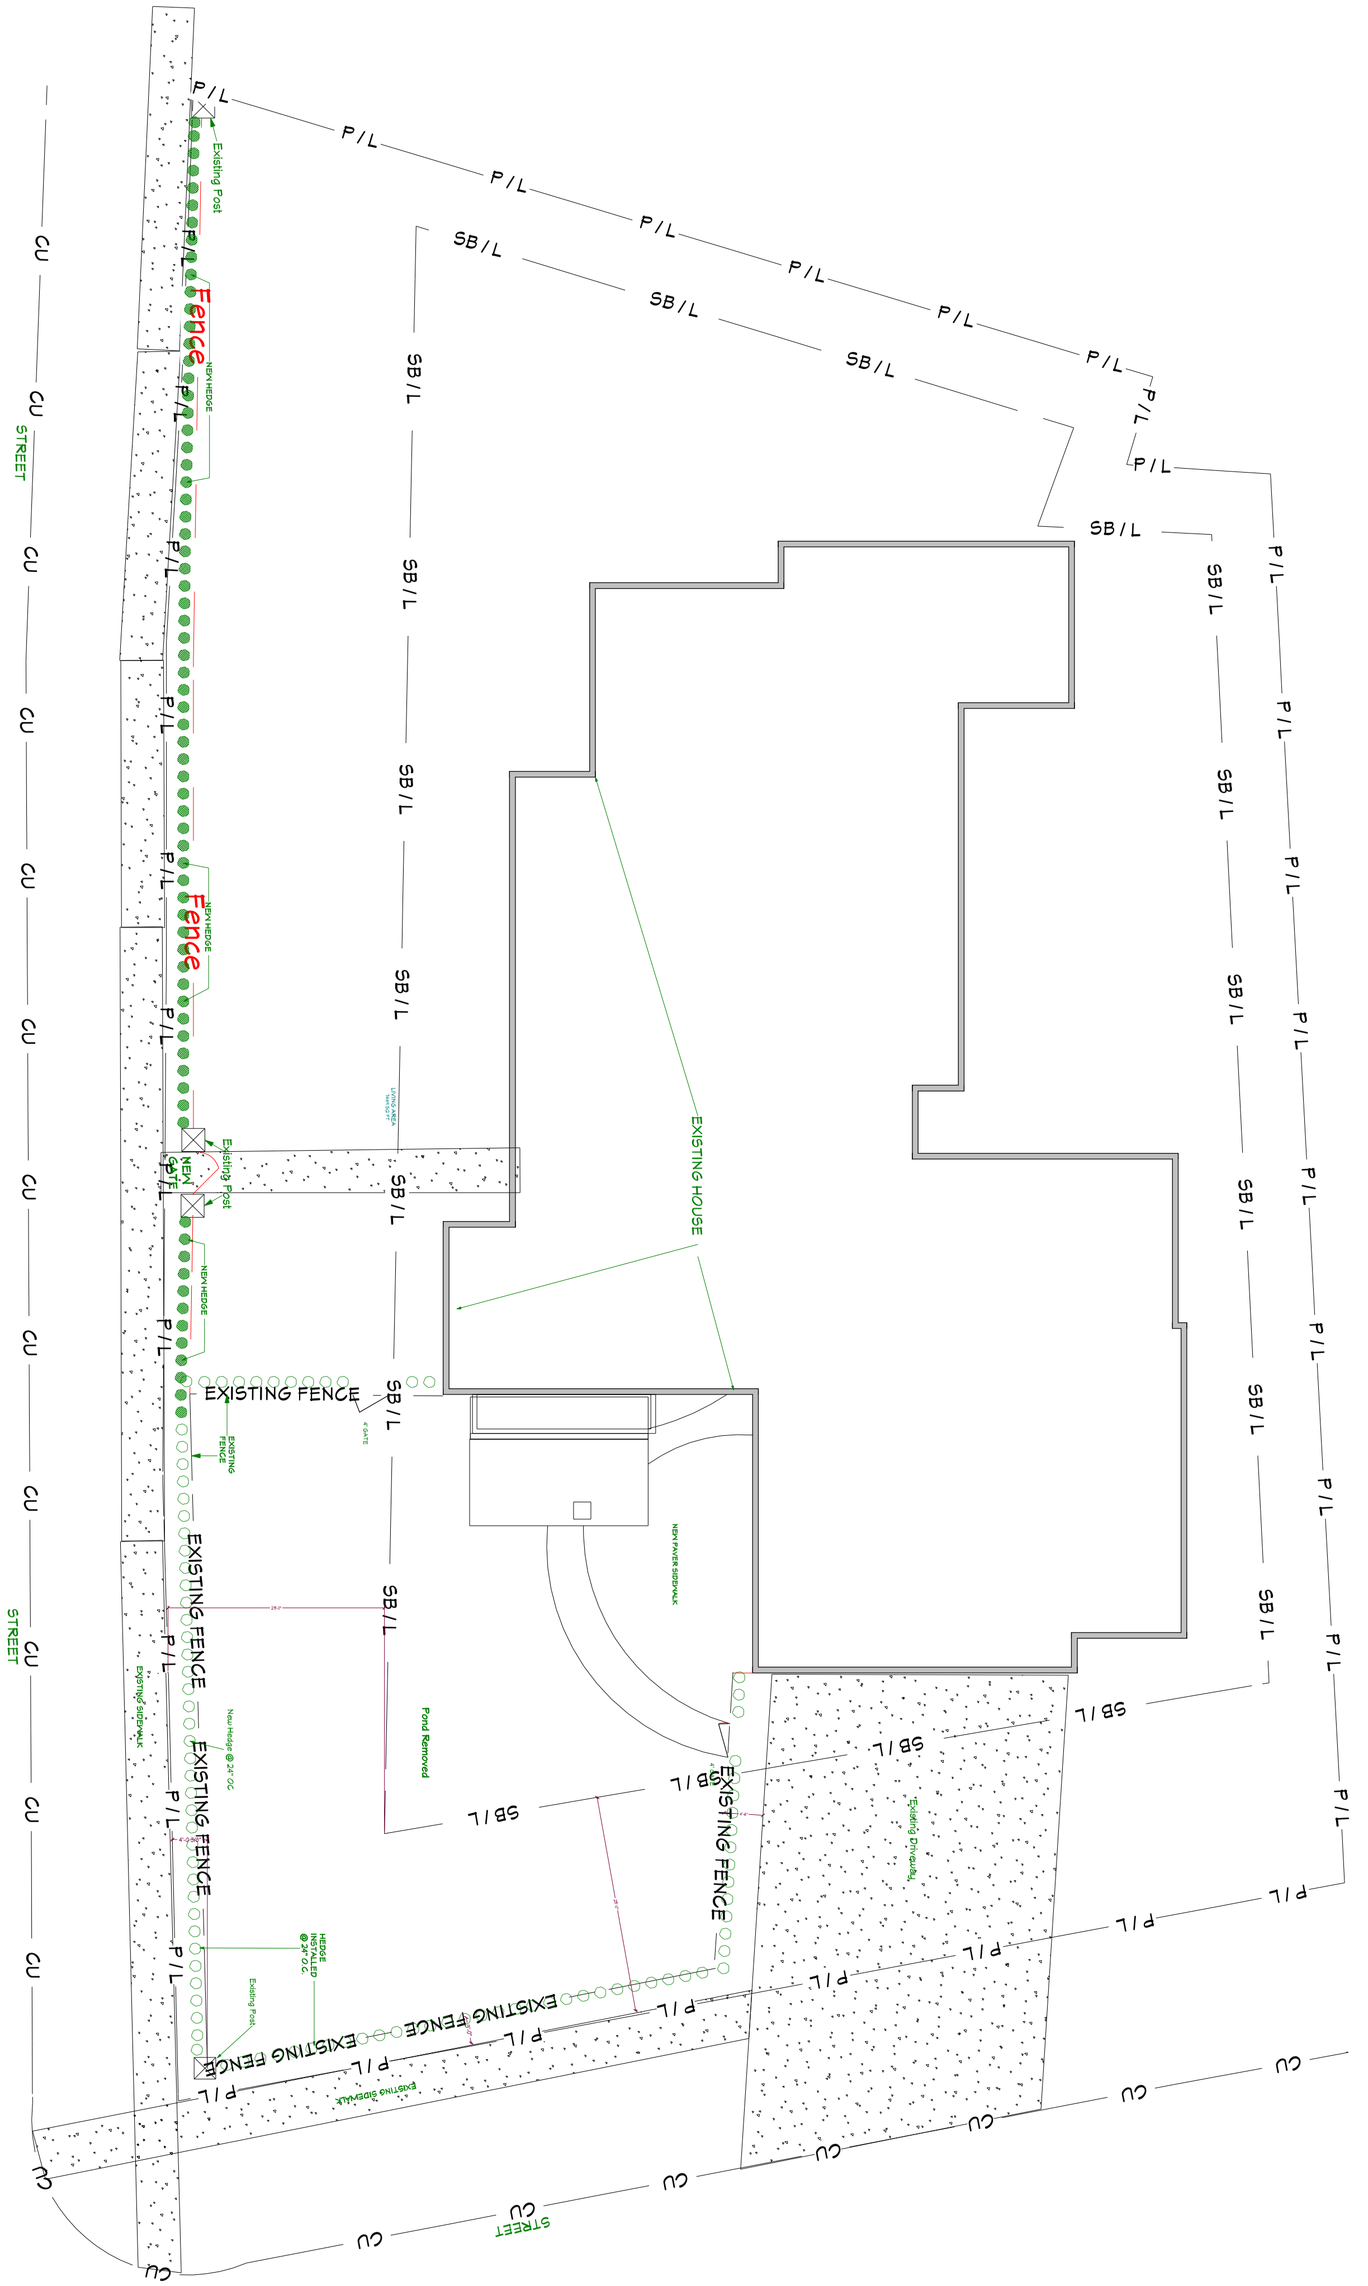

Schaffer
201 Palmetto Rd.
Belleair

SITE PLAN

OSINGA CONSTRUCTION INC.
2175 Lake Avenue SE • Largo, Florida 33771-3722
(727) 586-4118 • Fax (727) 585-1501
State License
CBC 040693

DRAWN BY: WMO
SCALE: NO SCALE
SHEET NUMBER: 1 of 1
DATE: 03/13/18
REVISIONS: