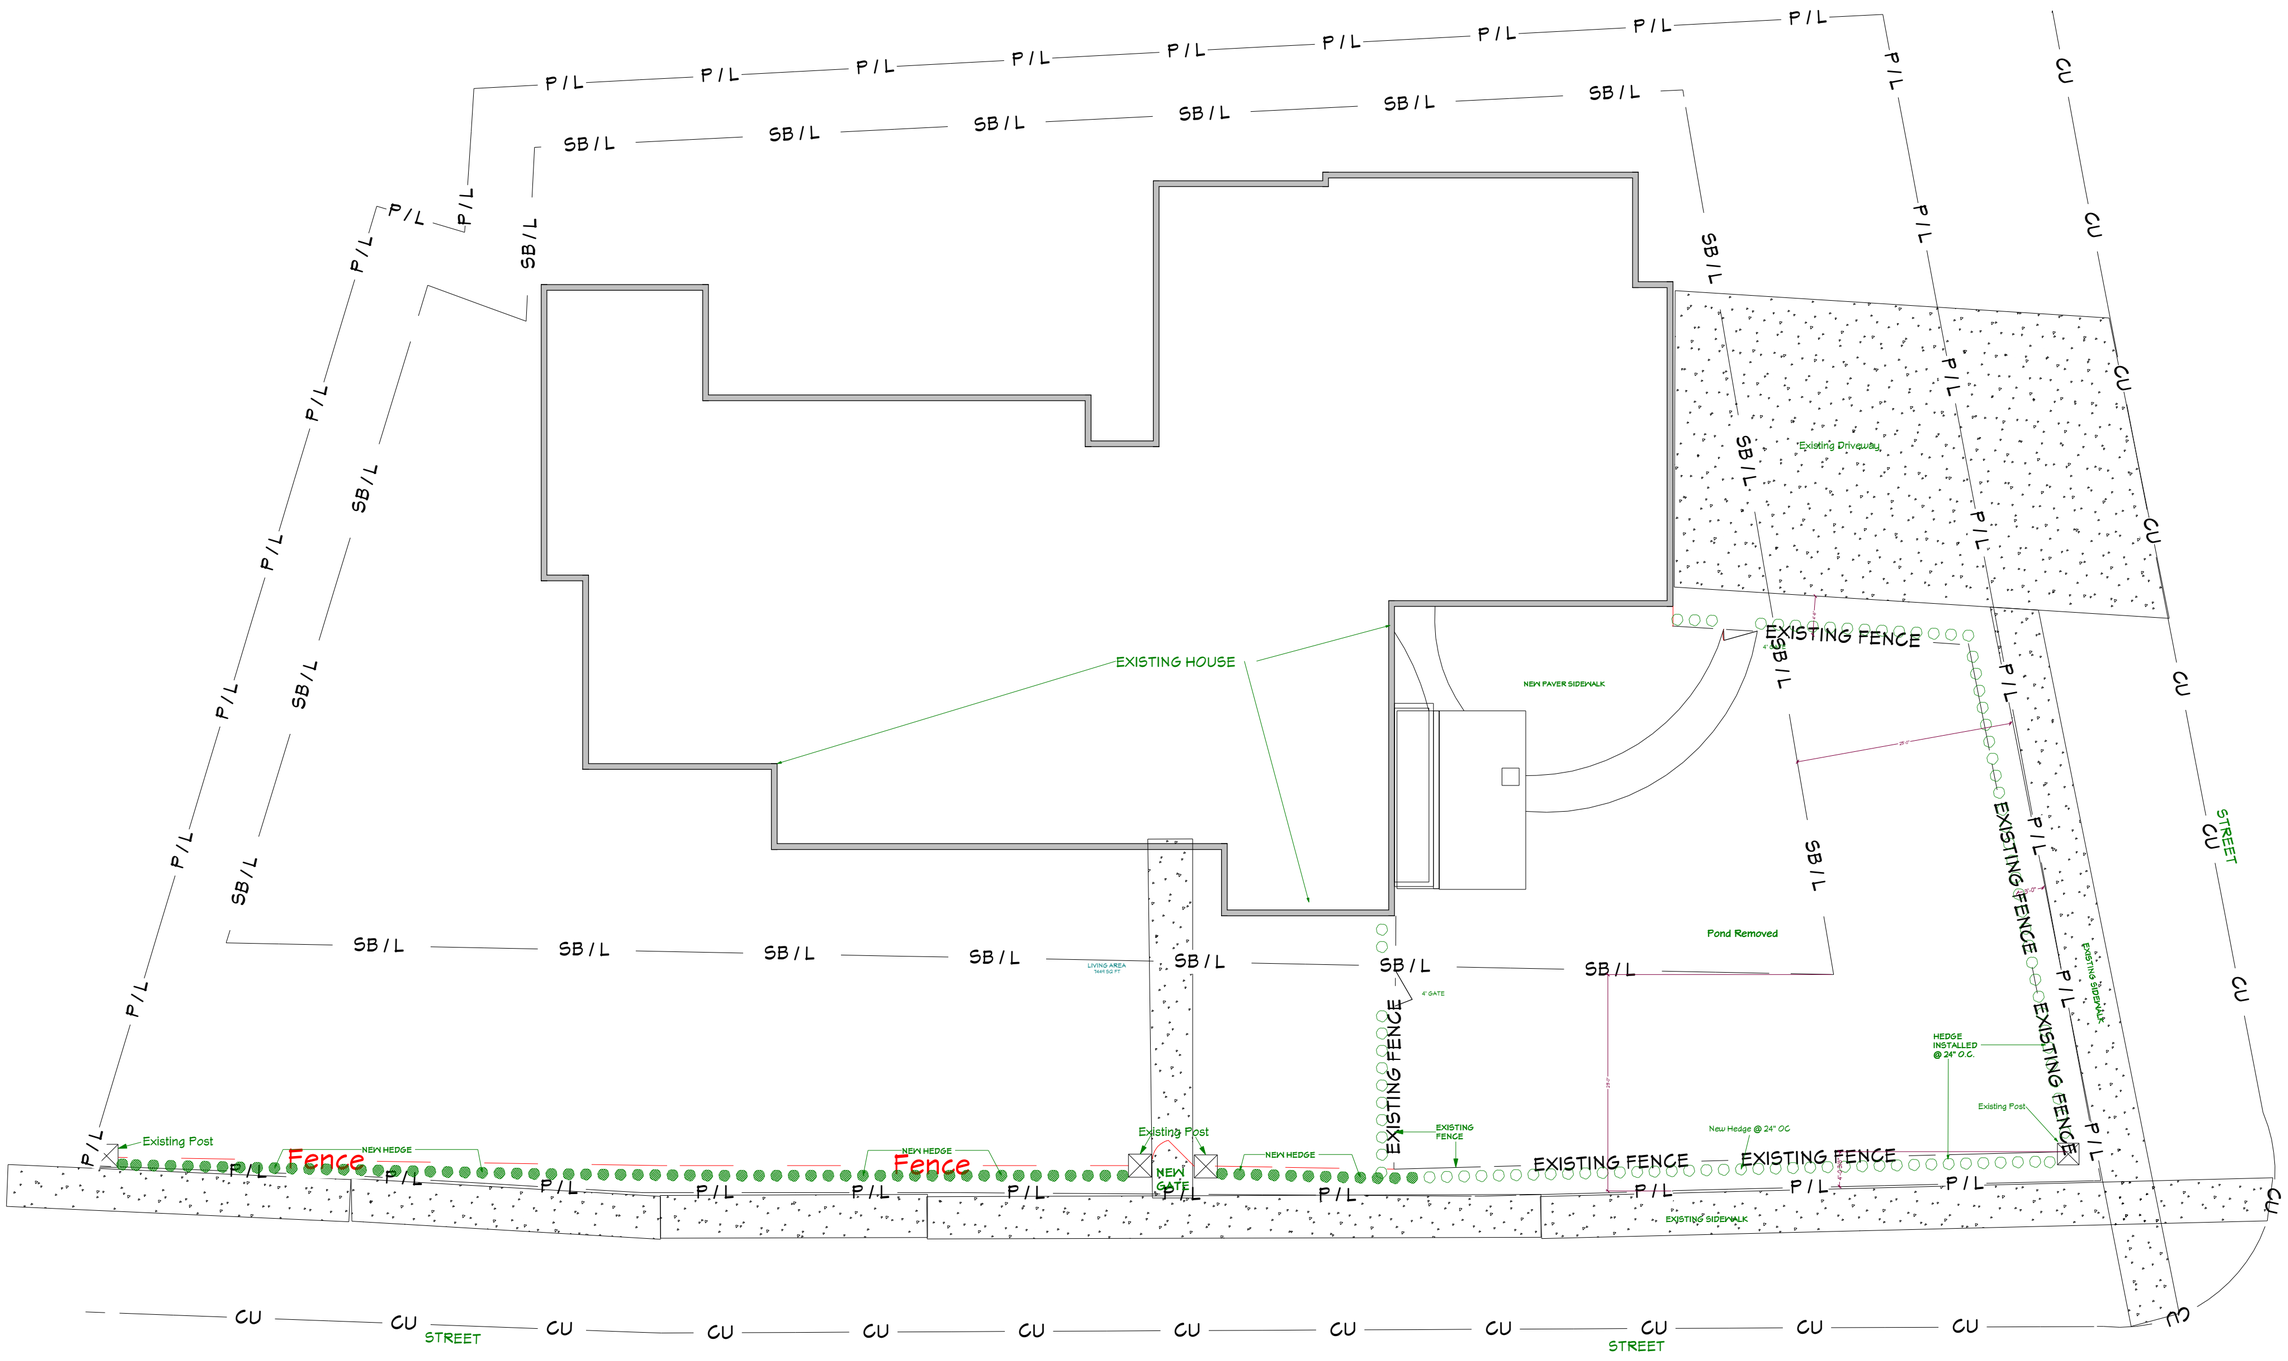

DATE
03/13/18
REVISIONS

OSINGA CONSTRUCTION INC.
2175 Lake Avenue SE • Largo, Florida 33771-3722
(727) 586-4118 • Fax (727) 585-1501
State License
CBC 040693

SITE PLAN

Schaffer
201 Palmetto Rd.
Belleair

DRAWN BY
WMO

SCALE
NO SCALE

SHEET NUMBER
1 of 1