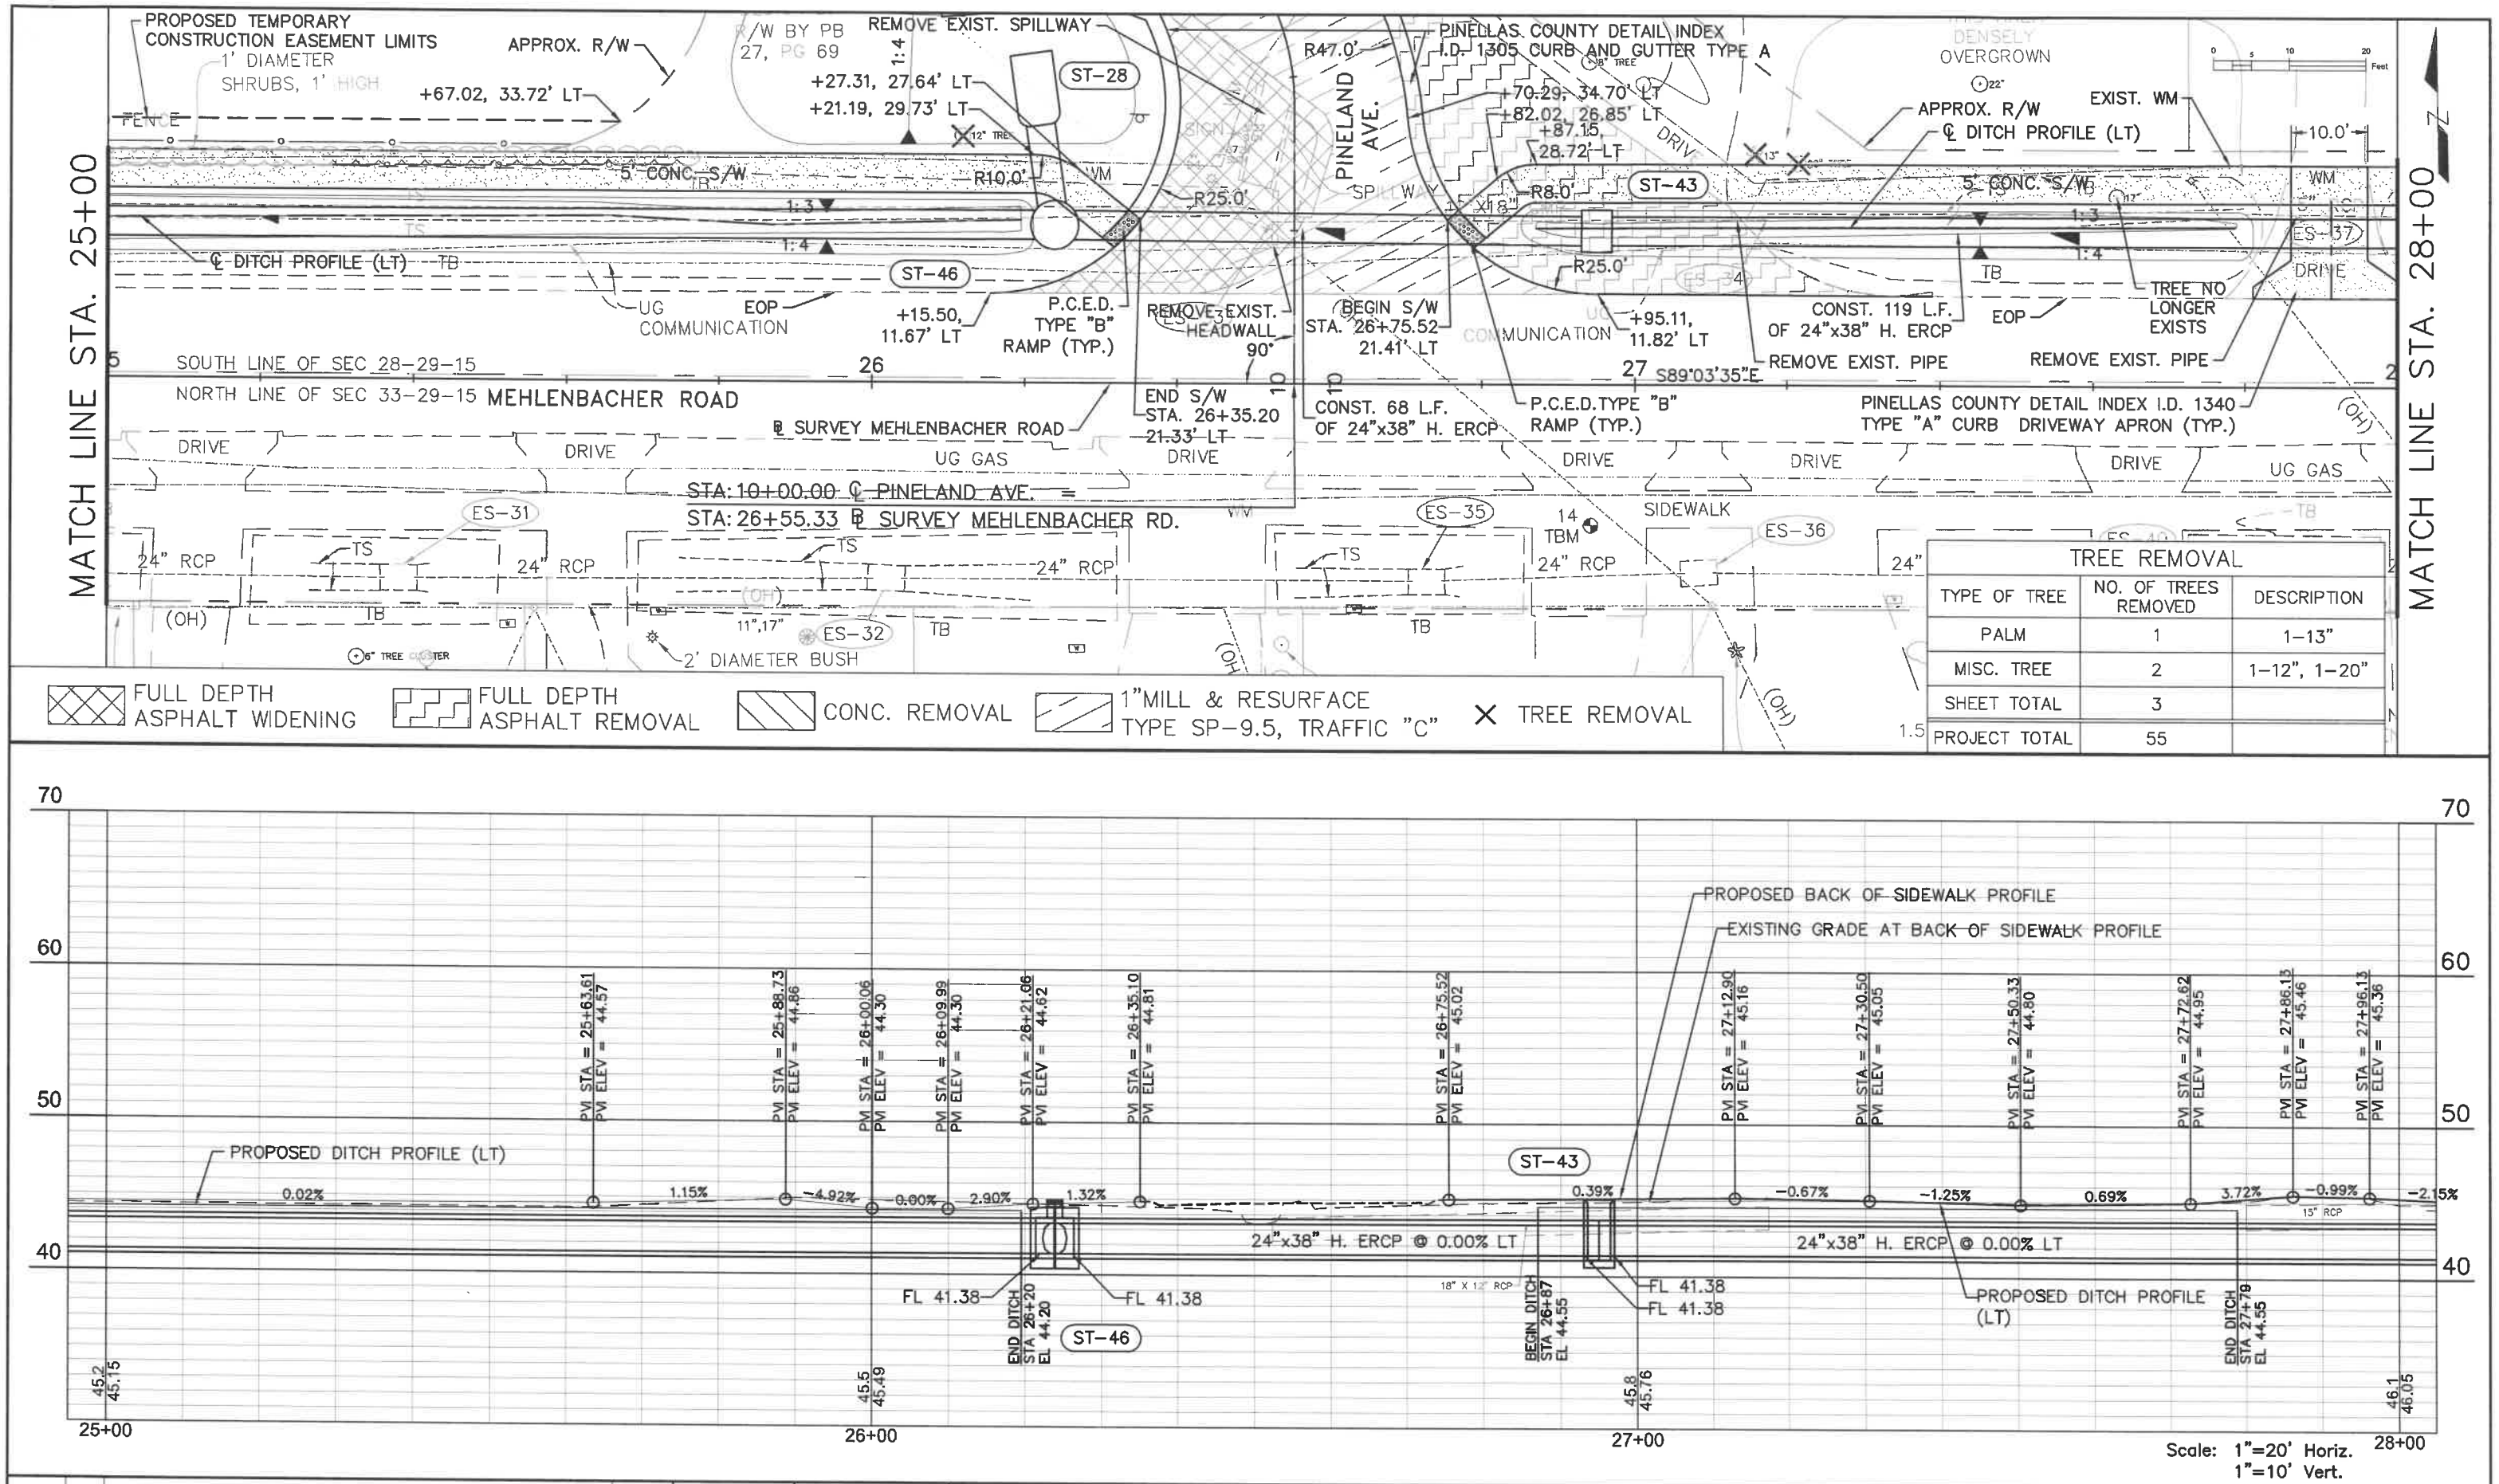

TREE REMOVAL		
TYPE OF TREE	NO. OF TREES REMOVED	DESCRIPTION
PALM	1	1-13"
MISC. TREE	2	1-12", 1-20"
SHEET TOTAL	3	
PROJECT TOTAL	55	

REV. NO.	DATE	DESCRIPTION	REV. BY

DESIGNED JRS
DRAWN LGC - KM
CHECKED JRS

Pinellas County PUBLIC WORKS

PROJECT: MEHLENBACHER ROAD SIDEWALK DESIGN

DESCRIPTION: PLAN & PROFILE (6) MEHLENBACHER ROAD

PUBLIC WORKS
14 S. FT. HARRISON AVE., CLEARWATER, FL 33756

APPROVED BY:
DAWN M. DODGE, P.E.
FLA. LIC. NO 76221
DATE

DATE: 08/20/2018
PROJECT NO. 001976A
SHEET: 18 OF 91

K:\TAM_Civil\145690 - Pinellas County PW\000 - Mehlenbacher Rd SW\CADD\PID 001976A\Plans\DWG\Production\15-001976A-PLPR-Mehlenbacher Road - North Sidewalk (25+00.00-40+00.00).dwg, Jun 16, 2020 - 7:25pm

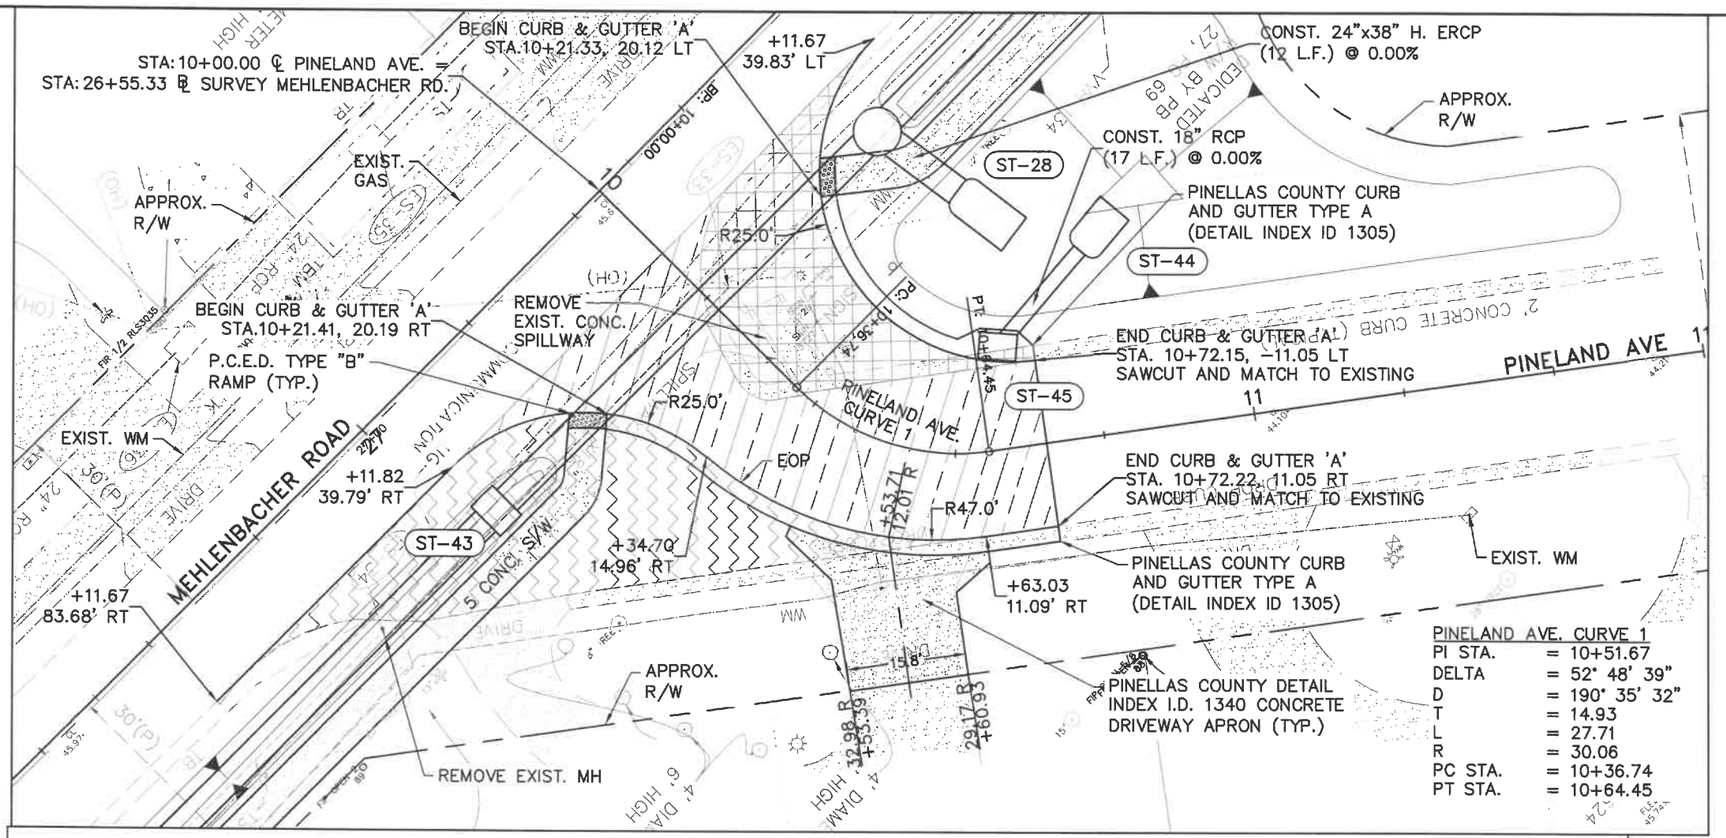

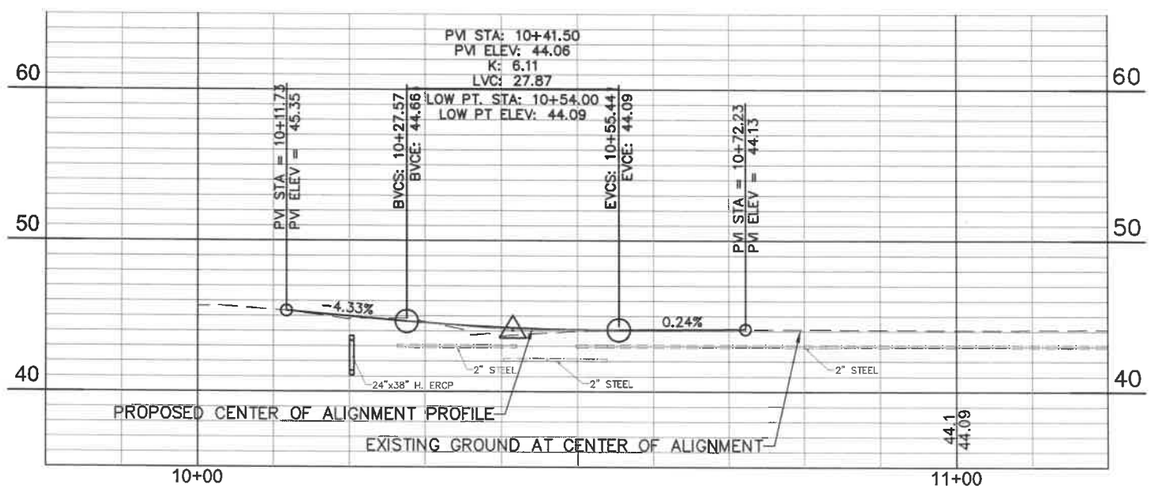

Scale: 1"=20' Horiz.
1"=10' Vert.

REV. NO.	DATE	DESCRIPTION	REV. BY

DESIGNED JRS
DRAWN LGC/KM
CHECKED JRS

Pinellas County PUBLIC WORKS

PROJECT: MEHLENBACHER ROAD SIDEWALK DESIGN

DESCRIPTION: PLAN & PROFILE (17) PINELAND AVENUE (0+00-3+02.50)

PUBLIC WORKS
14 S. FT. HARRISON AVE., CLEARWATER, FL 33756

APPROVED BY:
DAWN M. DODGE, P.E.
FLA. LIC. NO 76221
DATE

DATE: 08/20/2018
PROJECT NO. 001976A
SHEET: 29 OF 91

K:\TAM_Civil\145690 - Pinellas County PW\000 - Mehlenbacher Rd SW\CADD\PID 001976A\Plans\DWG\Production\18-001976A-PLPR-Pineland Avenue.dwg, Jun 16, 2020 - 7:39pm